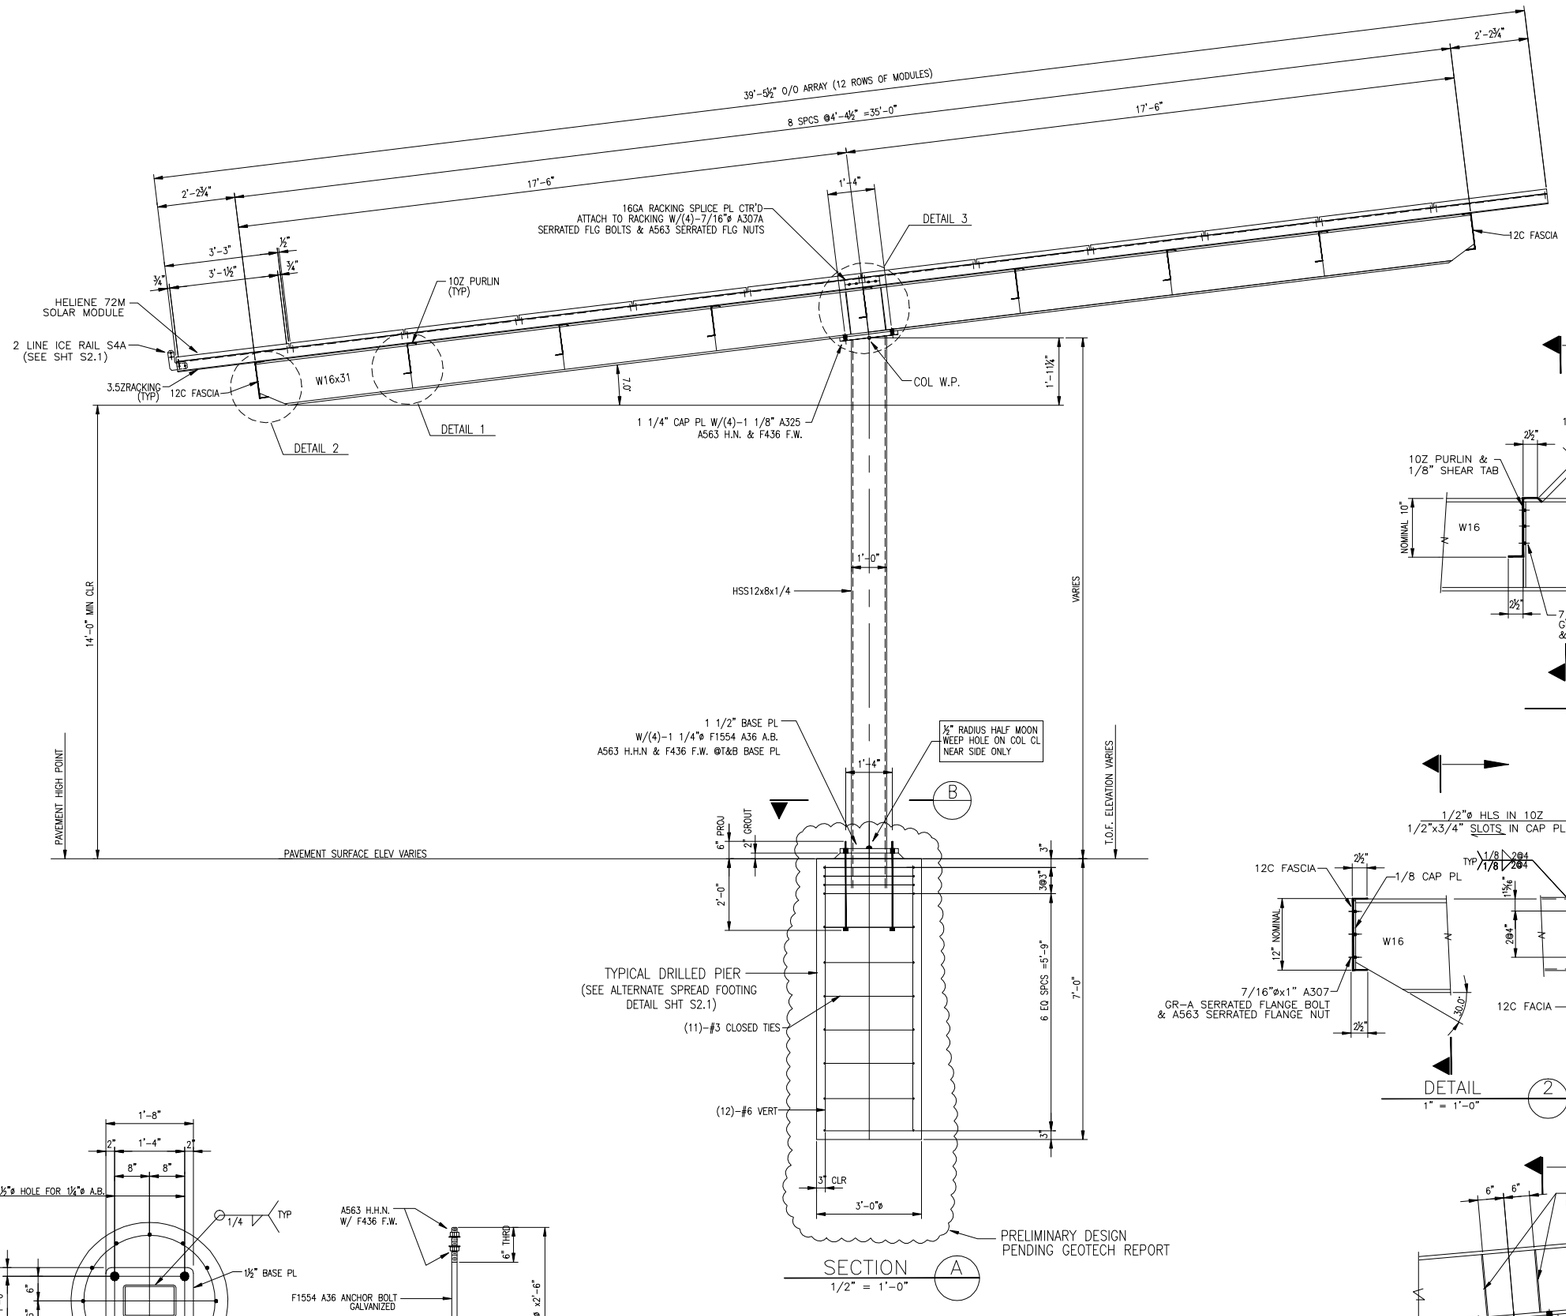

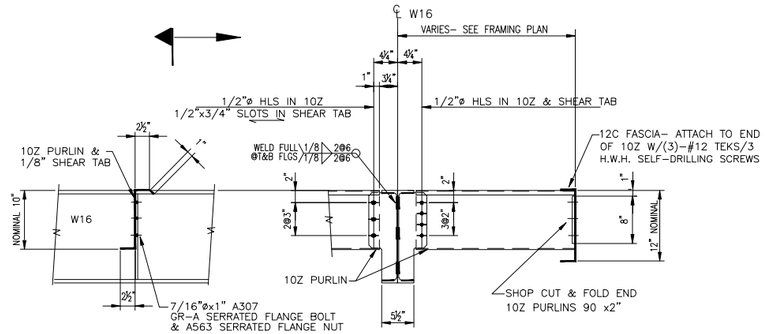

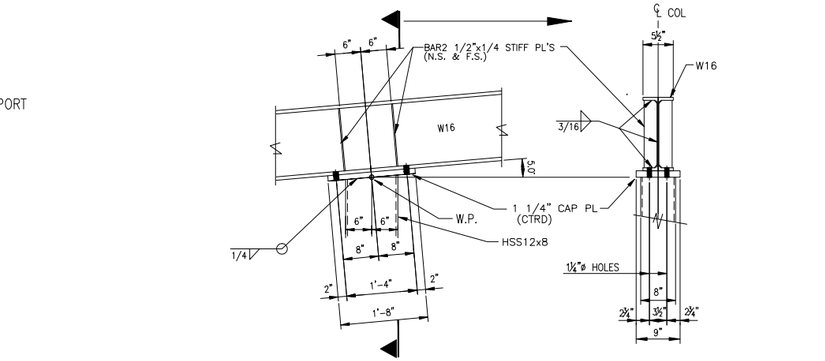

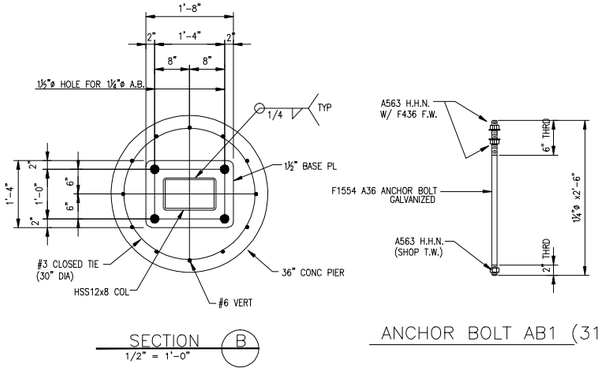

ANCHOR BOLT AB1 (312 REQD)

CARPORT STRUCTURES CORPORATION
1825 Metamora Rd. Oxford, MI. 48371
TEL. (248) 628-5571
FAX(248) 628-5260

Structural Engineer
Christopher S. Krus, P.E.
3771 Keller Road
Holt, Michigan 48842
TEL. (517) 906-6970

Project
PFISTER ENERGY
CEDAR CREEK H.S.
SOLAR READY
CARPORT PROJECT

1701 NEW YORK AVE
EGG HARBOR CITY, NJ 08215

Sheet
SECTIONS
& DETAILS

Revision

Drawn By S.FLYNN
Checked By J.NASH
Approved By C.KRUS

Project no.
20 2063

Sheet no.
S2.0